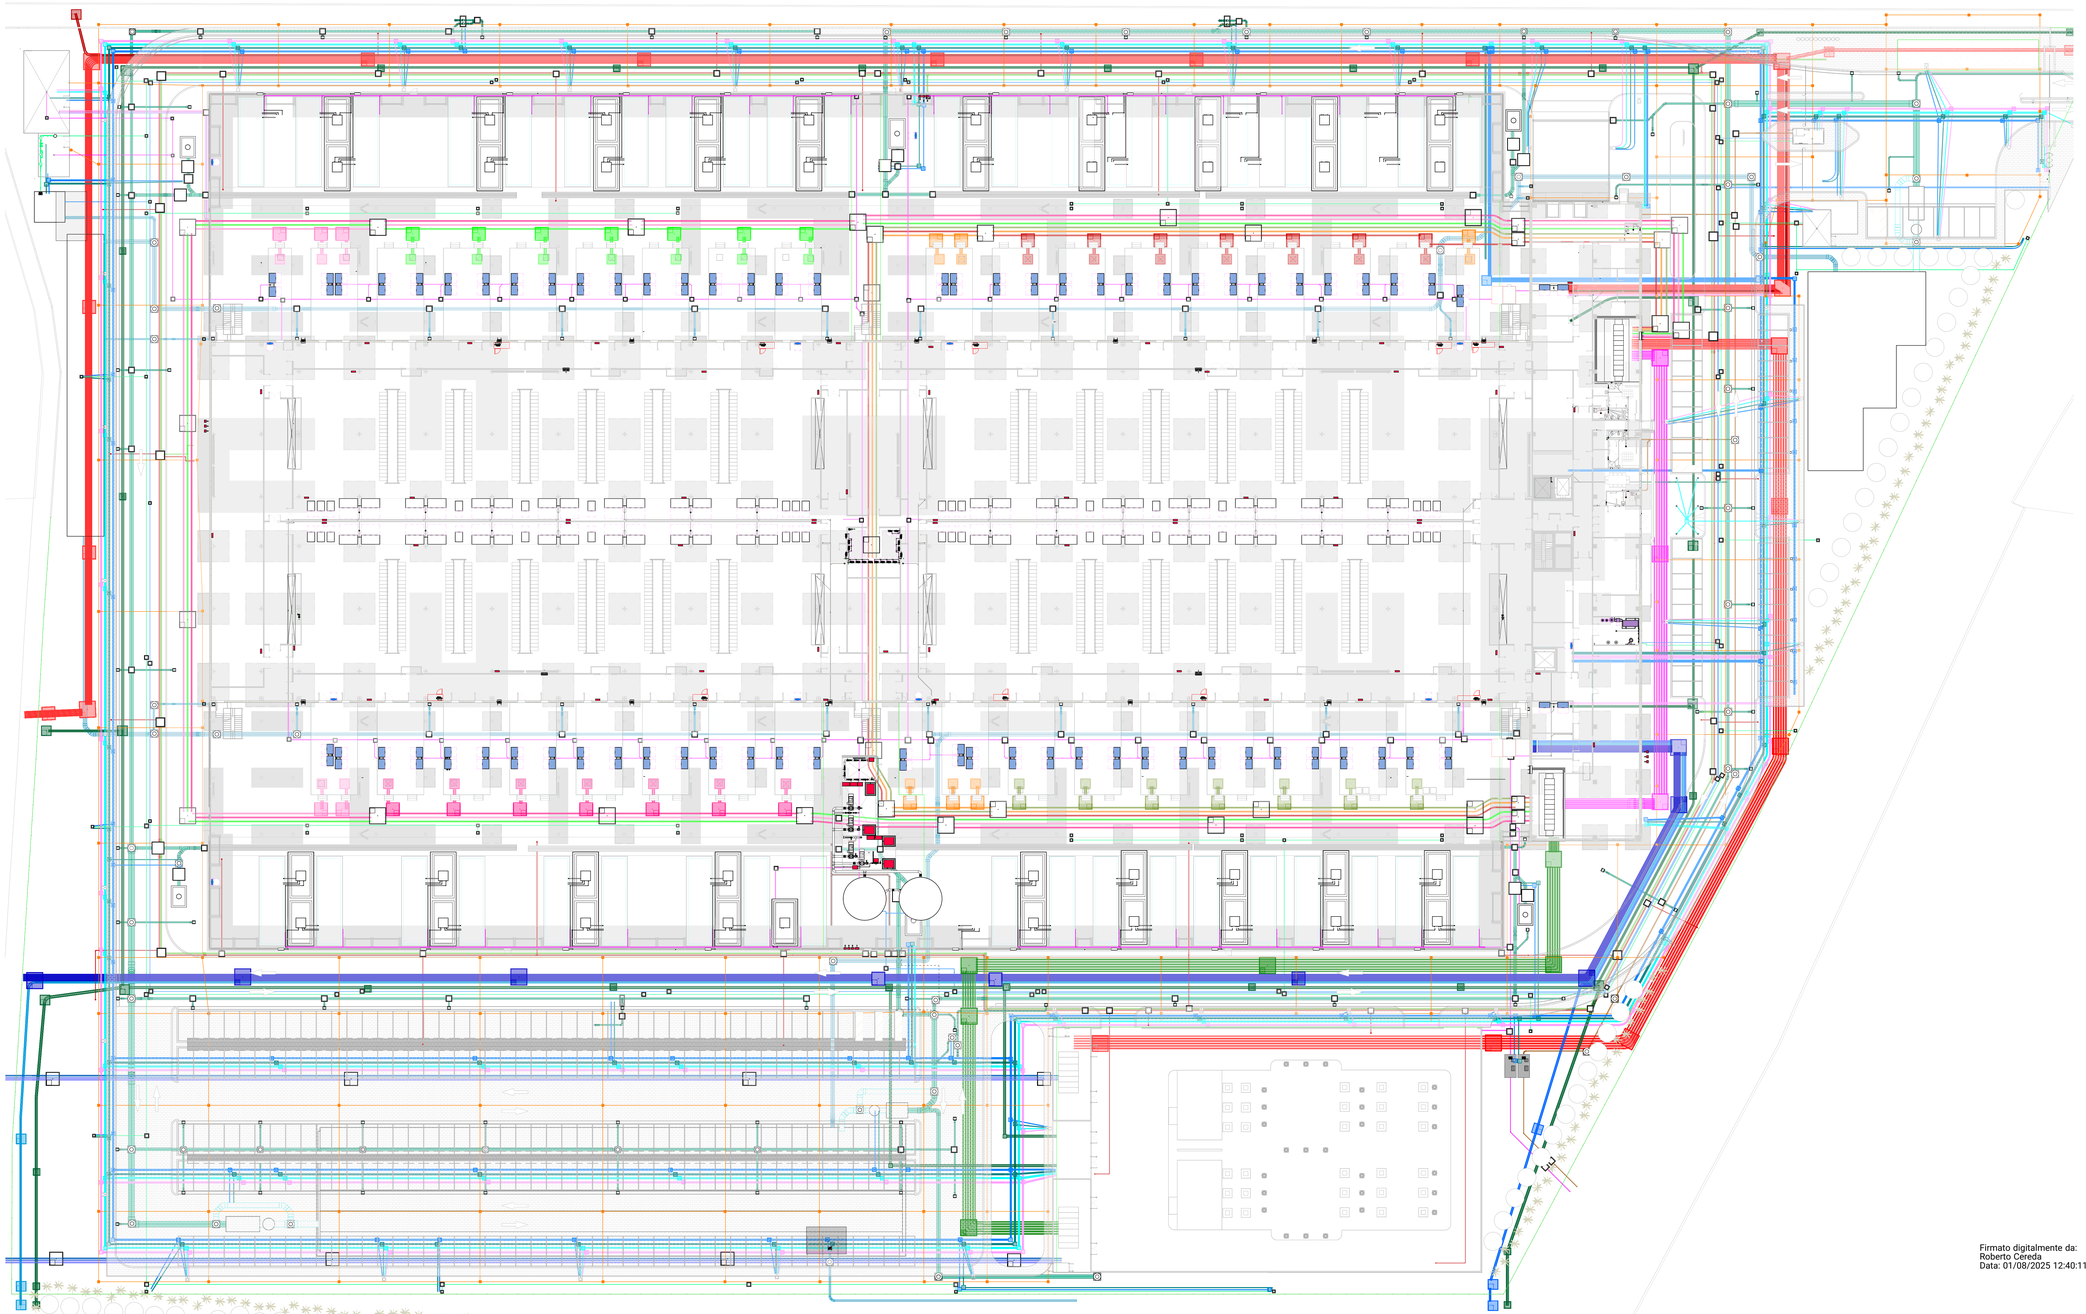

1001_Coordination MEP - External Underground Systems - Sheet EY1001

Systems coordination drawings
This table is only meant to show the coordination between the various external networks, for more details refer to the discipline tables.
Tavola generale di coordinamento impianti
Questa tavola ha il solo scopo di mostrare il coordinamento tra le varie reti esterne, per maggiori dettagli far riferimento alle tavole di disciplina.

OTHER NOTES:
This submission has been prepared to provide an overview of the external systems, with the understanding that the MEP design is ongoing and not yet complete. As such, minor adjustments to the external networks may be required, particularly regarding their integration and coordination.
It is the responsibility of the General Contractor, during the final design phase, to ensure that all systems are coordinated and compliant with the final RIBA4 project for the entire site. This includes alignment with the "CSA Drawings", "Telecom Design" and "Security Design" projects. Any necessary adjustments will be conducted in full compliance with the requirements and project needs defined in the RIBA4 design.

GENERAL NOTES:
- This technical drawing is valid for mechanical systems object of tender only.
- Every dimension and position of materials and equipment must be verified on site by the contractor, who must promptly give notice of possible interferences.
- Possible non surveyed systems shall be preserved, whereas needed, they shall be modified and their functioning reactivated by the contractor.
- Accurate positions of equipment, materials, piping, ducts, connections to existing systems shall be defined by the contractor and submitted to the works supervisor.
- Final sizing depending on actually installed equipment and materials manufacturer.
- The contractor shall provide all necessary accessories, supports, connections and similar solutions, including where not explicitly indicated.
- The contractor shall size and certify all supports in a workmanlike manner and in respect of every prescription regarding antiseismic design.
- Constructive detail drawings necessary to the correct execution of the works shall be drafted by the manufacturer.
- Installations of elements on site shall comply with every prescription and recommendation by the producers and by the highest trade standards in the relevant fields, including acoustics and fire prevention.
- All data, considered and described, evaluated based on available documentation, shall be revaluated and analyzed during the construction phase, after system verification following adequate survey of the existing situation.
- The contractor shall accurately check the project and give notice of any inaccuracy, incompleteness o discrepancy with any code or law.
- In case of piping or duct material change, the same pressure drop of the design material shall be guaranteed.
- All construction and coordination drawings, along with all material sheets, shall be submitted to the works supervisor for approval.
- All existing services and utilities, including underground systems shall be verified on site by the contractor.
-The bottom tube measurements refer to the project Zero Level

Firmato digitalmente da:
Roberto Cereda
Data: 01/08/2025 12:40:11

Keyplan MIL05A GF

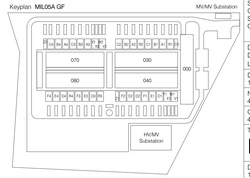

REV.	DATA / DATE	DESCRIZIONE / DESCRIPTION
-	11/10/2024	RIBA4 - Underground Services

PROGETTISTA / DESIGNER:

L22 è una divisione di L22 Group S.p.A.
Via Lombardo 22
T. +39 02 36 59 82 00
info@l22.it

20143 Milano, Italia
F. +39 02 83 20 13 97
www.l22.it

Black & White Engineering:
69 Wilson Street London, EC2A 2BB
United Kingdom
www.bw-engineering.com

STRUTTURE / STRUCTURE:
SPS Studio Professionale Associato
Ing. Arturo Donnetto
S.P.S. S.r.l. www.spsarl.mi.it
Via M. Gioia, 84 20125 Milano, Italia
segreteria@spsarl.mi.it T. 0226894887

COMMITTENTE / CLIENT:
STACK INFRASTRUCTURE
INFRASTRUCTURE ITALIA LAND 5 S.r.l
Via del Bosco Rinnovato, 8 Palazzo U4 20090 Assago (MI)

PROGETTO / PROJECT:
MIL 05A
Via Galileo Galilei SNC, Vignate (MI)

PROGETTISTA / DESIGNER:
Ing. Roberto Cereda - Iscritto all'Ordine degli Ing. di Brescia n°2609

OGGETTO / OBJECT:
RIBA 4 - MIL 05A

TITOLO / DESCRIPTION:
Stewide External Services
Coordination MEP
Servizi Esterni
Coordinamento MEP

DISEGNATO DA: DRAWN BY: L22	CONTROLLATO DA: CHECKED BY: L22
DATA/ DATE: 11/10/2024	SCALA / SCALE: 1:300
NOME FILE / FILE NAME: 4025_EY_1001-G	
COMMESSA / JOB: 4025	FORMATO / SHEET: A0+

TAVOLA / DRAWING:
EY_1001

DATA REV.: 11/10/2024	REV.: -

© Lombardo22 S.p.A. ES DT (rev.1 (L.663/41 Art.2578)